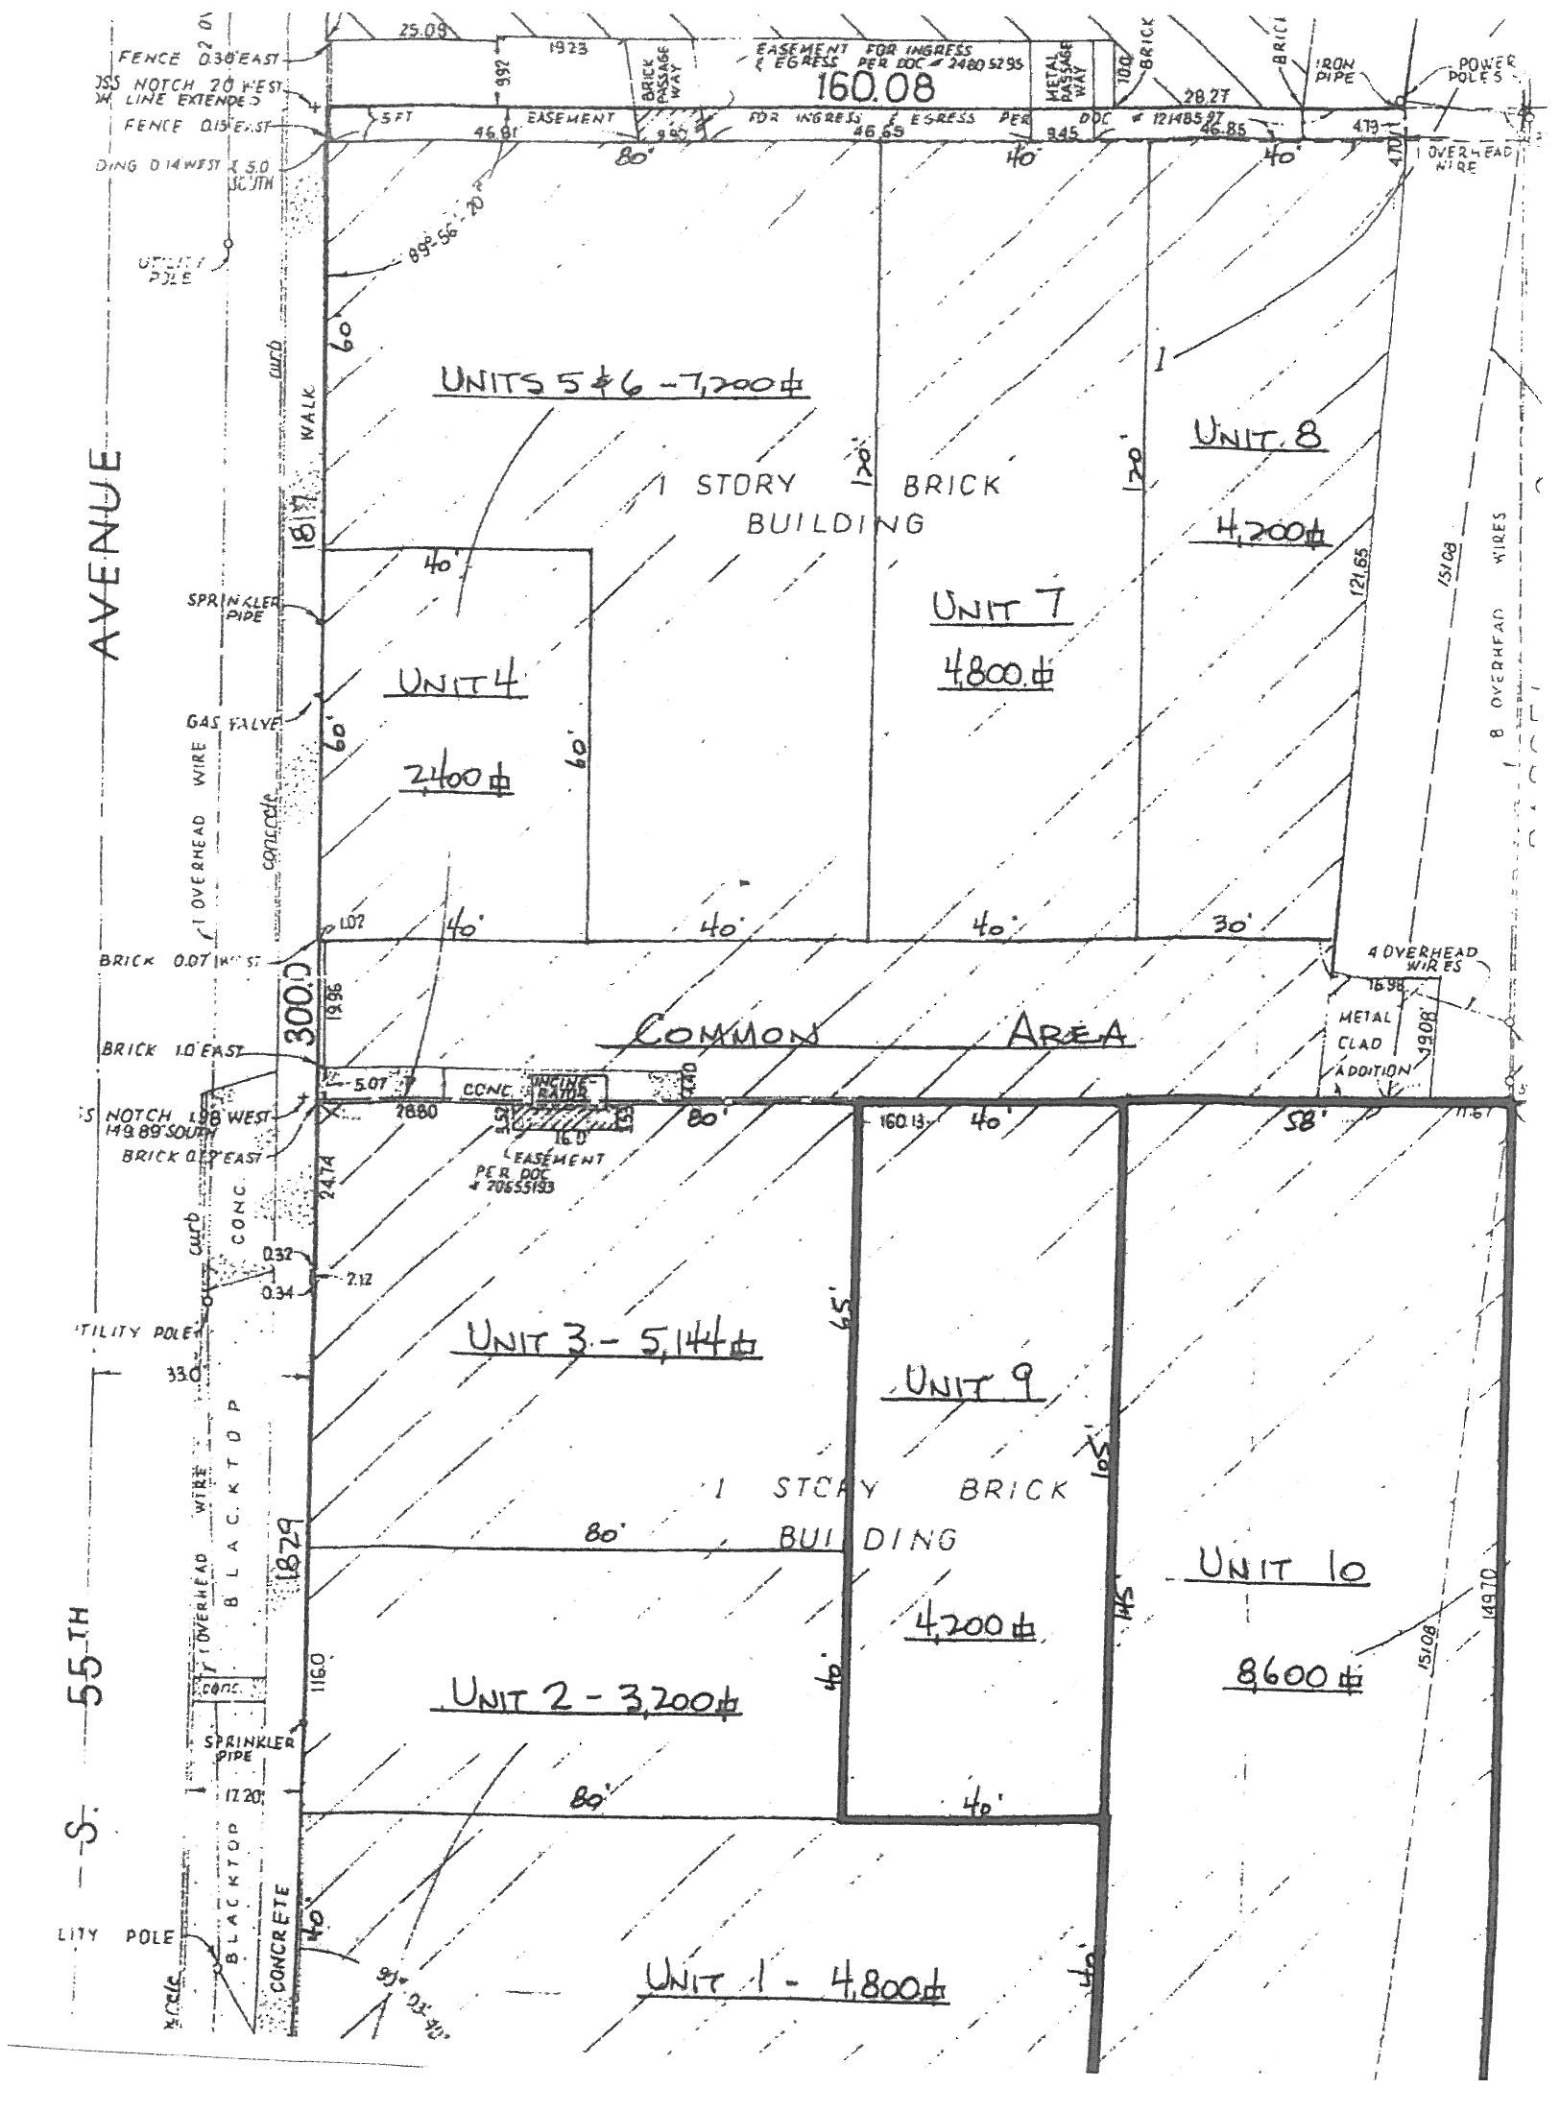

160.08
EASEMENT FOR INGRESS & EGRESS PER DOC # 2480 5295
EASEMENT FOR INGRESS & EGRESS PER DOC # 121485 97
BRICK PASSAGE WAY
METAL PASSAGE WAY
IRON PIPE
POWER POLES
FENCE 0.30' EAST
FENCE 0.15' EAST
OVERHEAD WIRE
UTILITY POLE
UNITS 5 & 6 - 7,200 ⌗
1 STORY BRICK BUILDING
UNIT 8
4,200 ⌗
UNIT 7
4,800 ⌗
UNIT 4
2,400 ⌗
SPRINKLER PIPE
GAS VALVE
AVENUE
1 OVERHEAD WIRE
8 OVERHEAD WIRES
4 OVERHEAD WIRES
METAL CLAD ADDITION
COMMON AREA
BRICK 0.07' WEST
BRICK 1.0' EAST
CONC.
INCINERATOR
EASEMENT PER DOC # 20655193
UNIT 3 - 5,144 ⌗
UNIT 9
1 STORY BRICK BUILDING
4,200 ⌗
UNIT 10
8,600 ⌗
UNIT 2 - 3,200 ⌗
UNIT 1 - 4,800 ⌗
BLACKTOP
CONCRETE
55TH