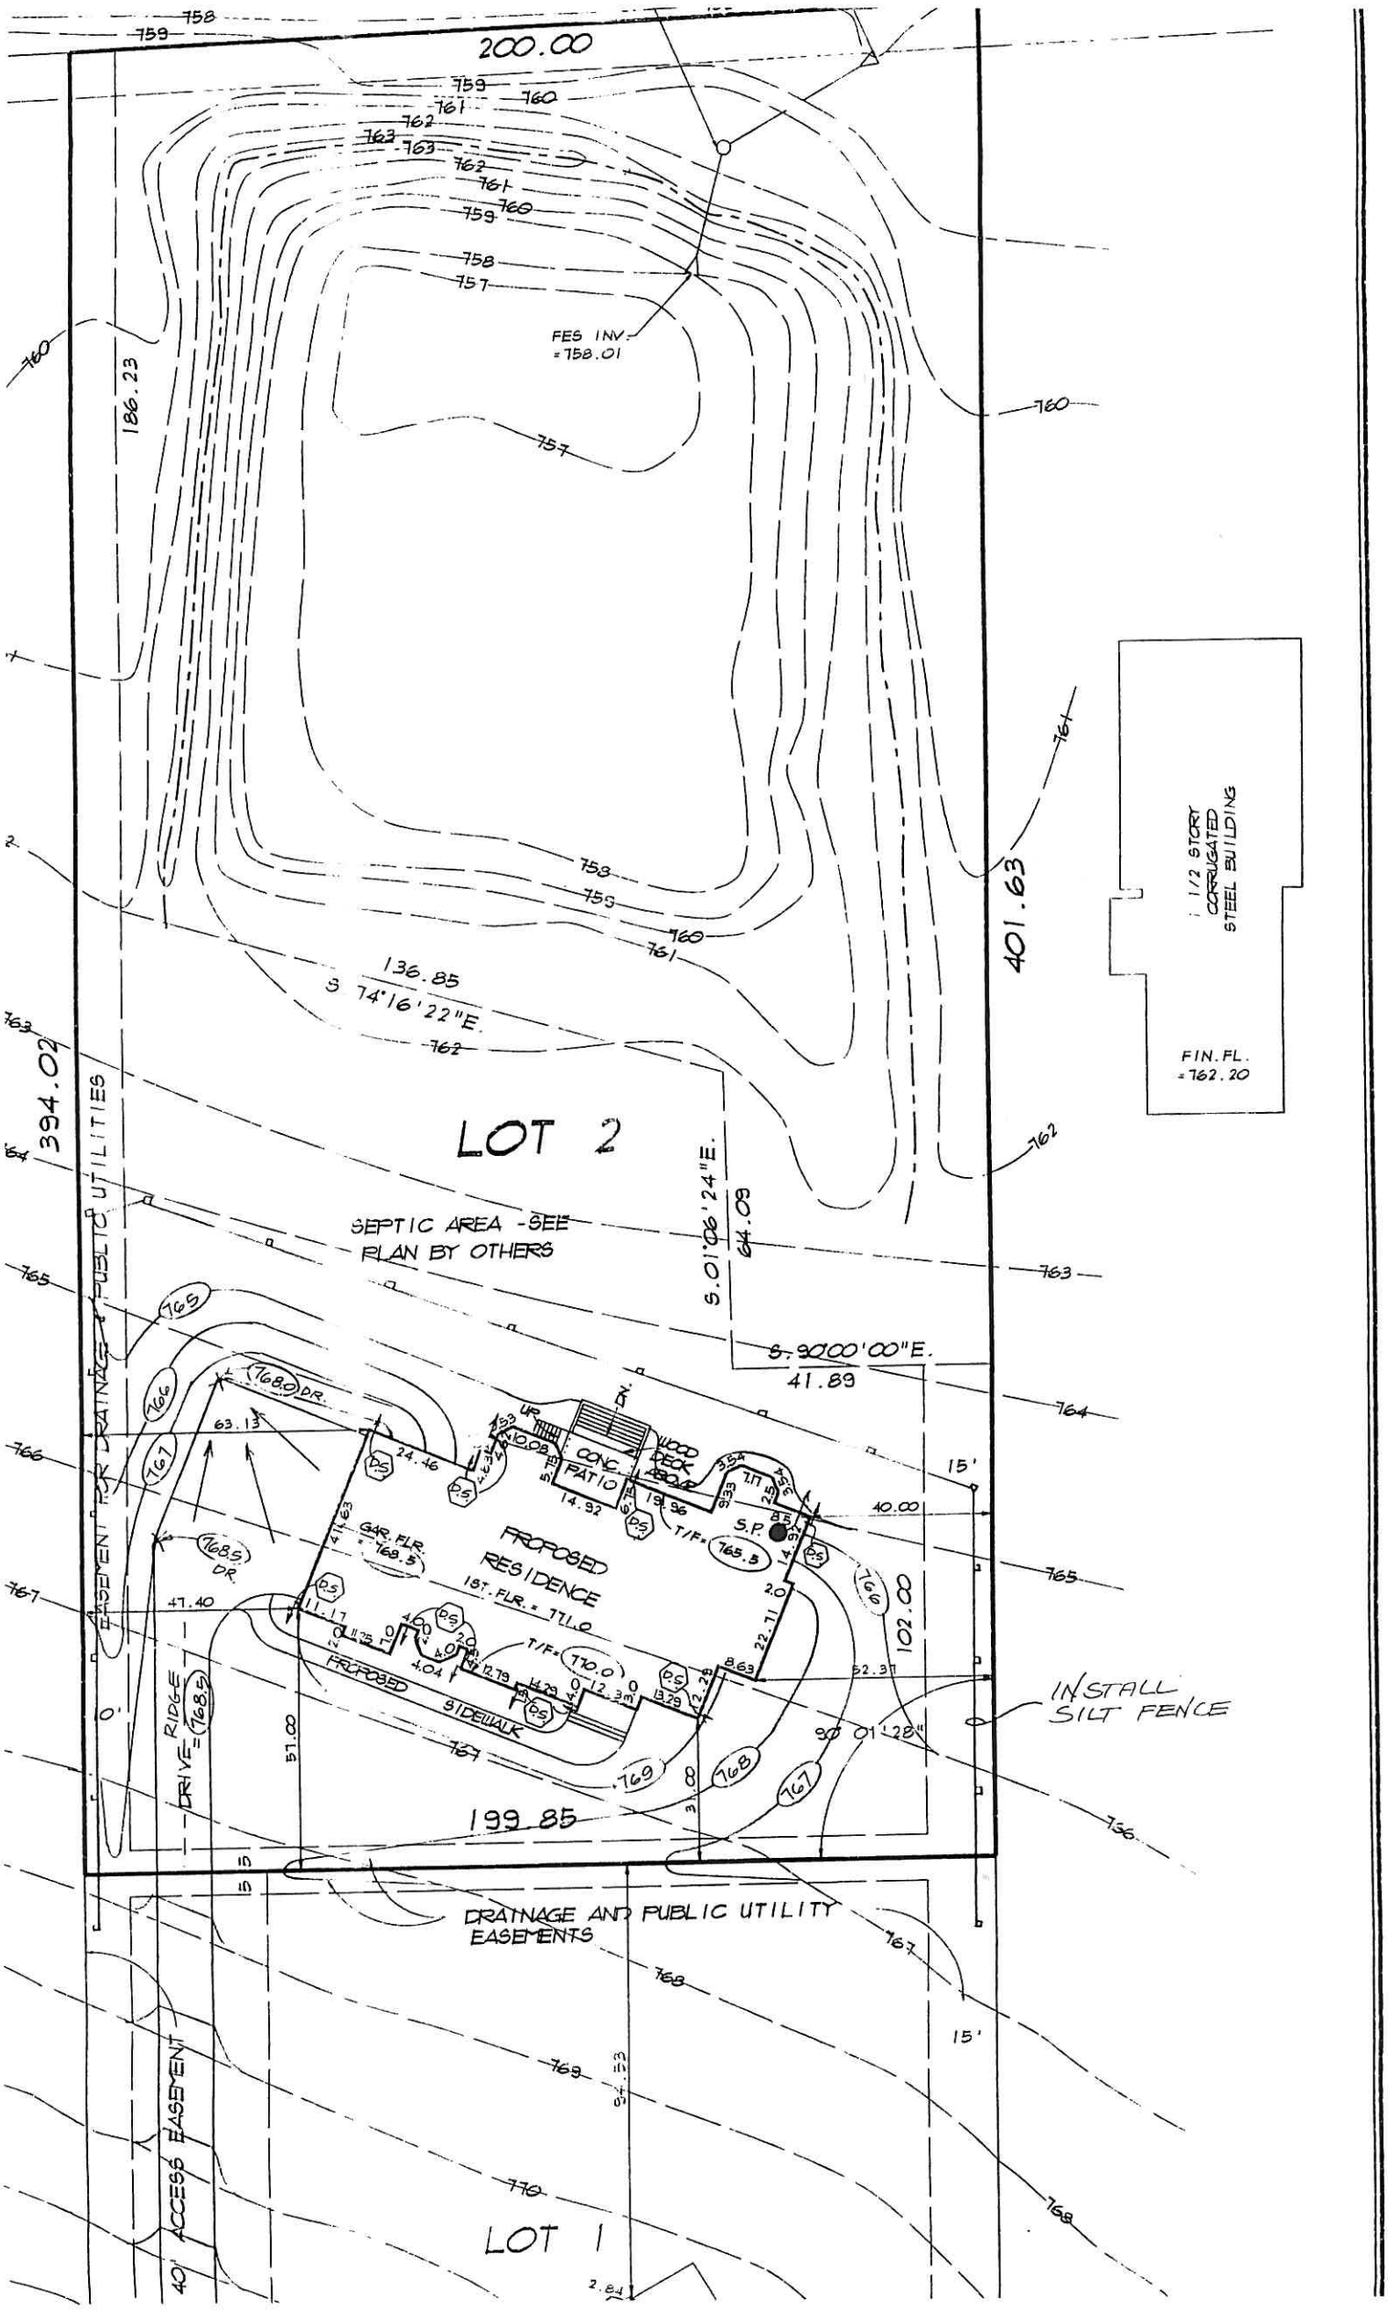
200.00
FES INV. = 758.01
186.23
401.63
1 1/2 STORY CORRUGATED STEEL BUILDING
FIN. FL. = 762.20
136.85
S 74°16'22"E.
394.02
LOT 2
SEPTIC AREA - SEE PLAN BY OTHERS
S.01°06'24"E.
64.09
S.90°00'00"E.
41.89
EASEMENT FOR DRAINAGE & PUBLIC UTILITIES
CONC. PATIO
WOOD DECK ABOVE
PROPOSED RESIDENCE
1ST. FLR. = 771.0
GAR. FLR. = 768.5
T/F = 770.0
T/F = 765.5
S.P.
PROPOSED SIDEWALK
RIDGE DRIVE = 768.5
INSTALL SILT FENCE
102.00
199.85
DRAINAGE AND PUBLIC UTILITY EASEMENTS
40' ACCESS EASEMENT
LOT 1