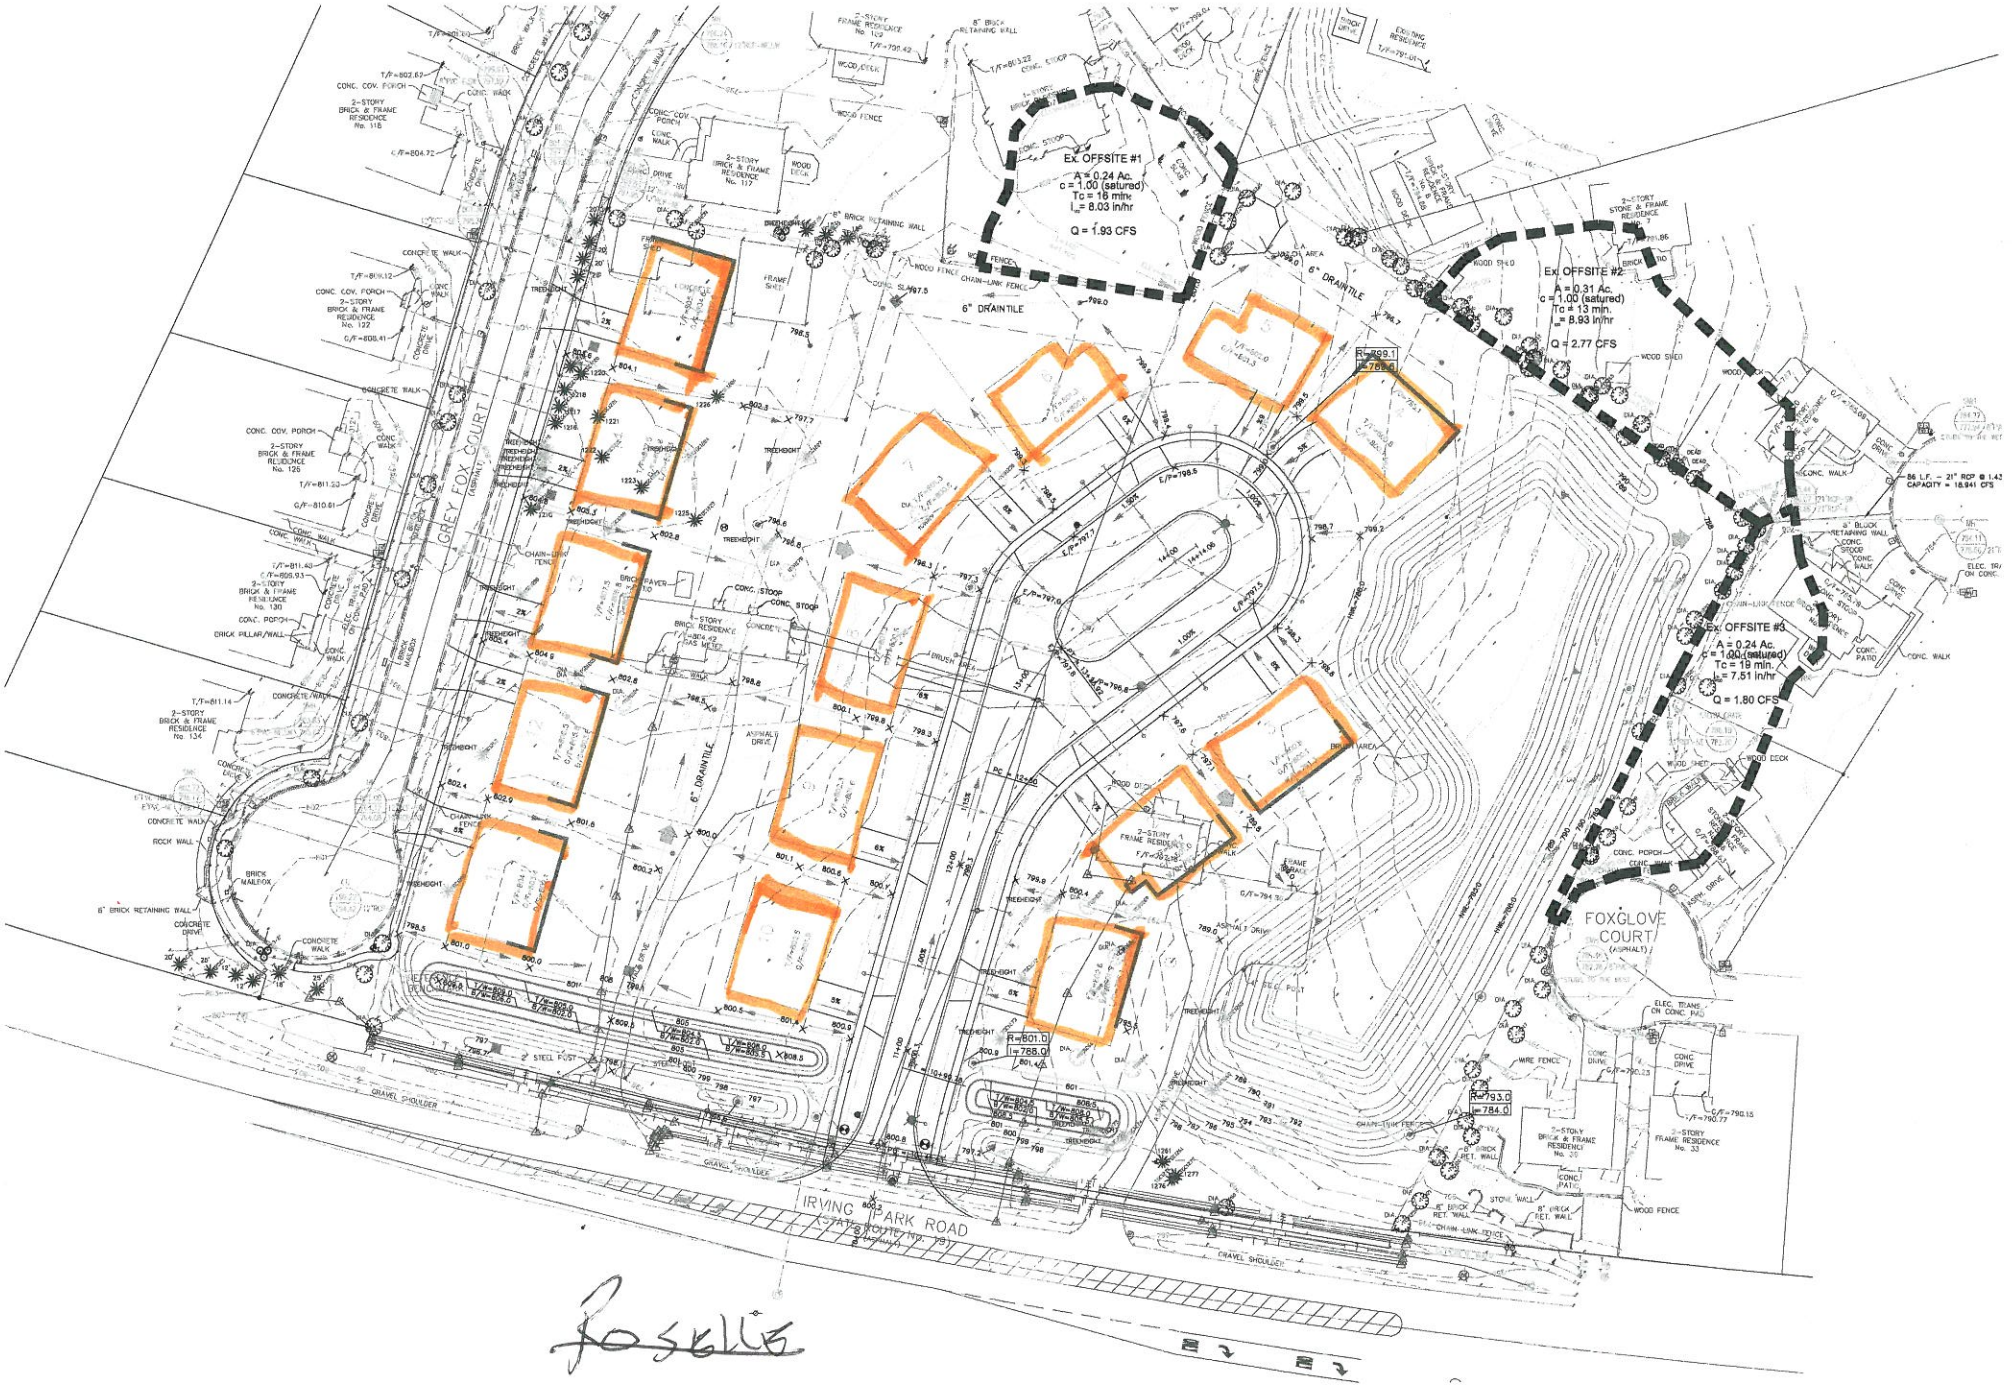
Ex. OFFSITE #1
A = 0.24 Ac.
c = 1.00 (satured)
Tc = 18 min.
I = 8.03 in/hr
Q = 1.93 CFS
Ex. OFFSITE #2
A = 0.31 Ac.
c = 1.00 (satured)
Tc = 13 min.
I = 8.93 in/hr
Q = 2.77 CFS
Ex. OFFSITE #3
A = 0.24 Ac.
c = 1.00 (satured)
Tc = 19 min.
I = 7.51 in/hr
Q = 1.80 CFS
GREY FOX COURT
FOXGLOVE COURT
IRVING PARK ROAD
6" DRAINTILE
8" BRICK RETAINING WALL
GRAVEL SHOULDER
Roselle
STREAMWOOD